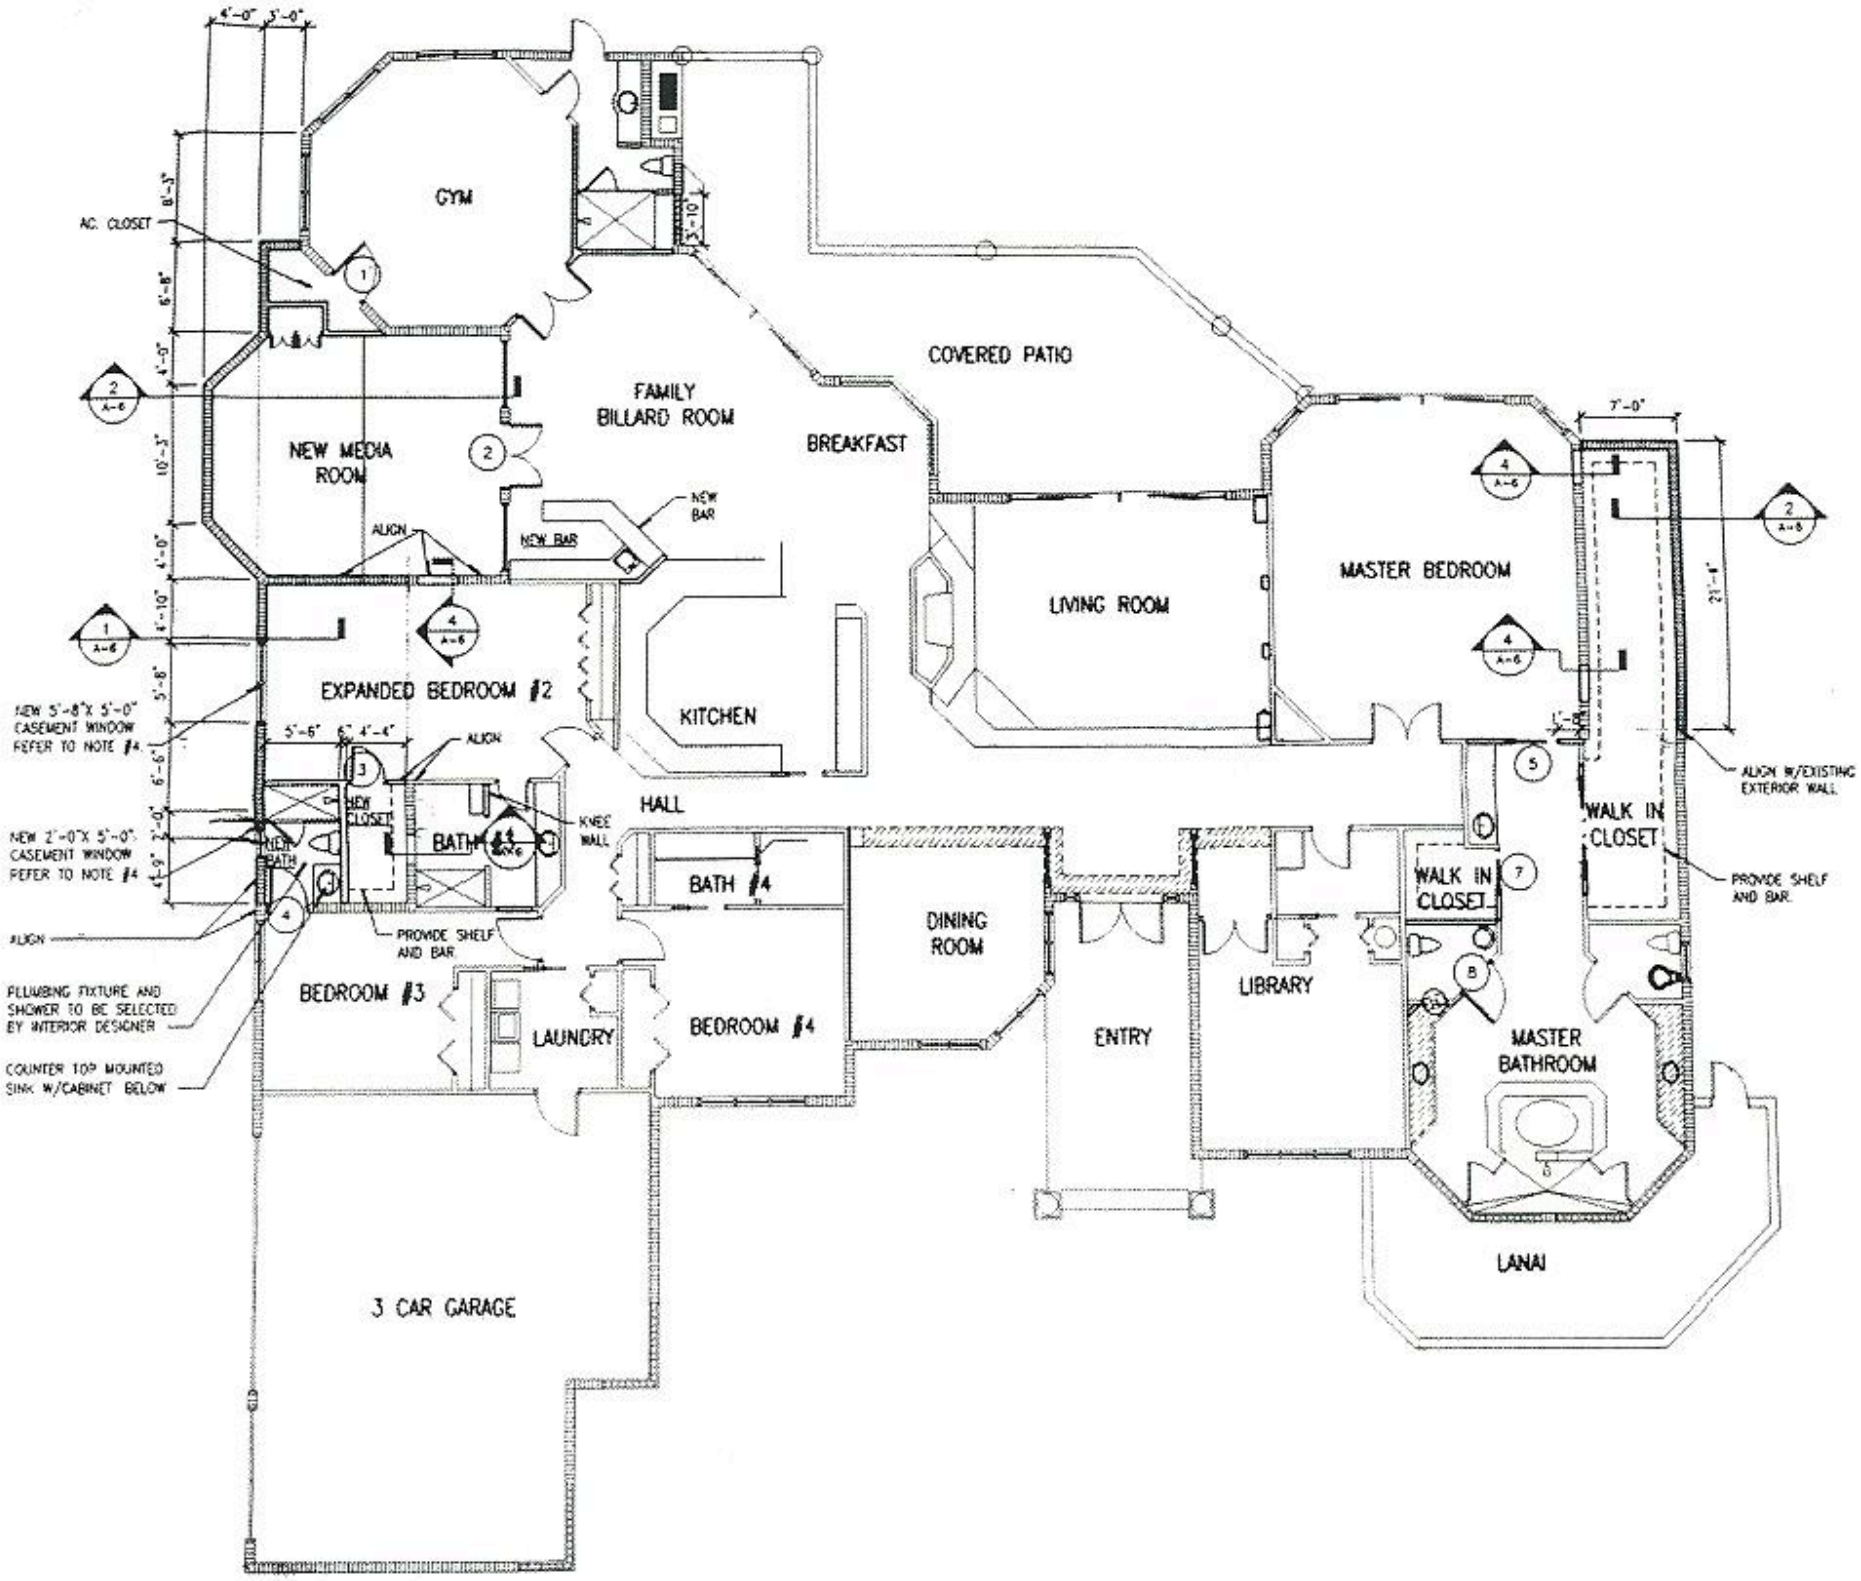
GYM
A.C. CLOSET
FAMILY BILLARD ROOM
COVERED PATIO
NEW MEDIA ROOM
BREAKFAST
NEW BAR
ALIGN
LIVING ROOM
MASTER BEDROOM
EXPANDED BEDROOM #2
KITCHEN
NEW 5'-8"X 5'-0" CASEMENT WINDOW REFER TO NOTE #4
NEW CLOSET
BATH #1
KNEE WALL
HALL
NEW 2'-0"X 5'-0" CASEMENT WINDOW REFER TO NOTE #4
NEW BATH
BATH #4
DINING ROOM
WALK IN CLOSET
ALIGN W/EXISTING EXTERIOR WALL
PROVIDE SHELF AND BAR
PROVIDE SHELF AND BAR
ALIGN
PLUMBING FIXTURE AND SHOWER TO BE SELECTED BY INTERIOR DESIGNER
COUNTER TOP MOUNTED SINK W/CABINET BELOW
BEDROOM #3
LAUNDRY
BEDROOM #4
ENTRY
LIBRARY
MASTER BATHROOM
LANAI
3 CAR GARAGE