MAP OF

BOUNDARY SURVEY

PAGE 2 OF 2

DATE OF LAST FIELD WORK:

02/19/03

DRAWN BY:	RRM
CHECKED BY:	WJM
SCALE:	1"=30'
FIELD BOOK/PAGE:	11/47

ABBREVIATIONS
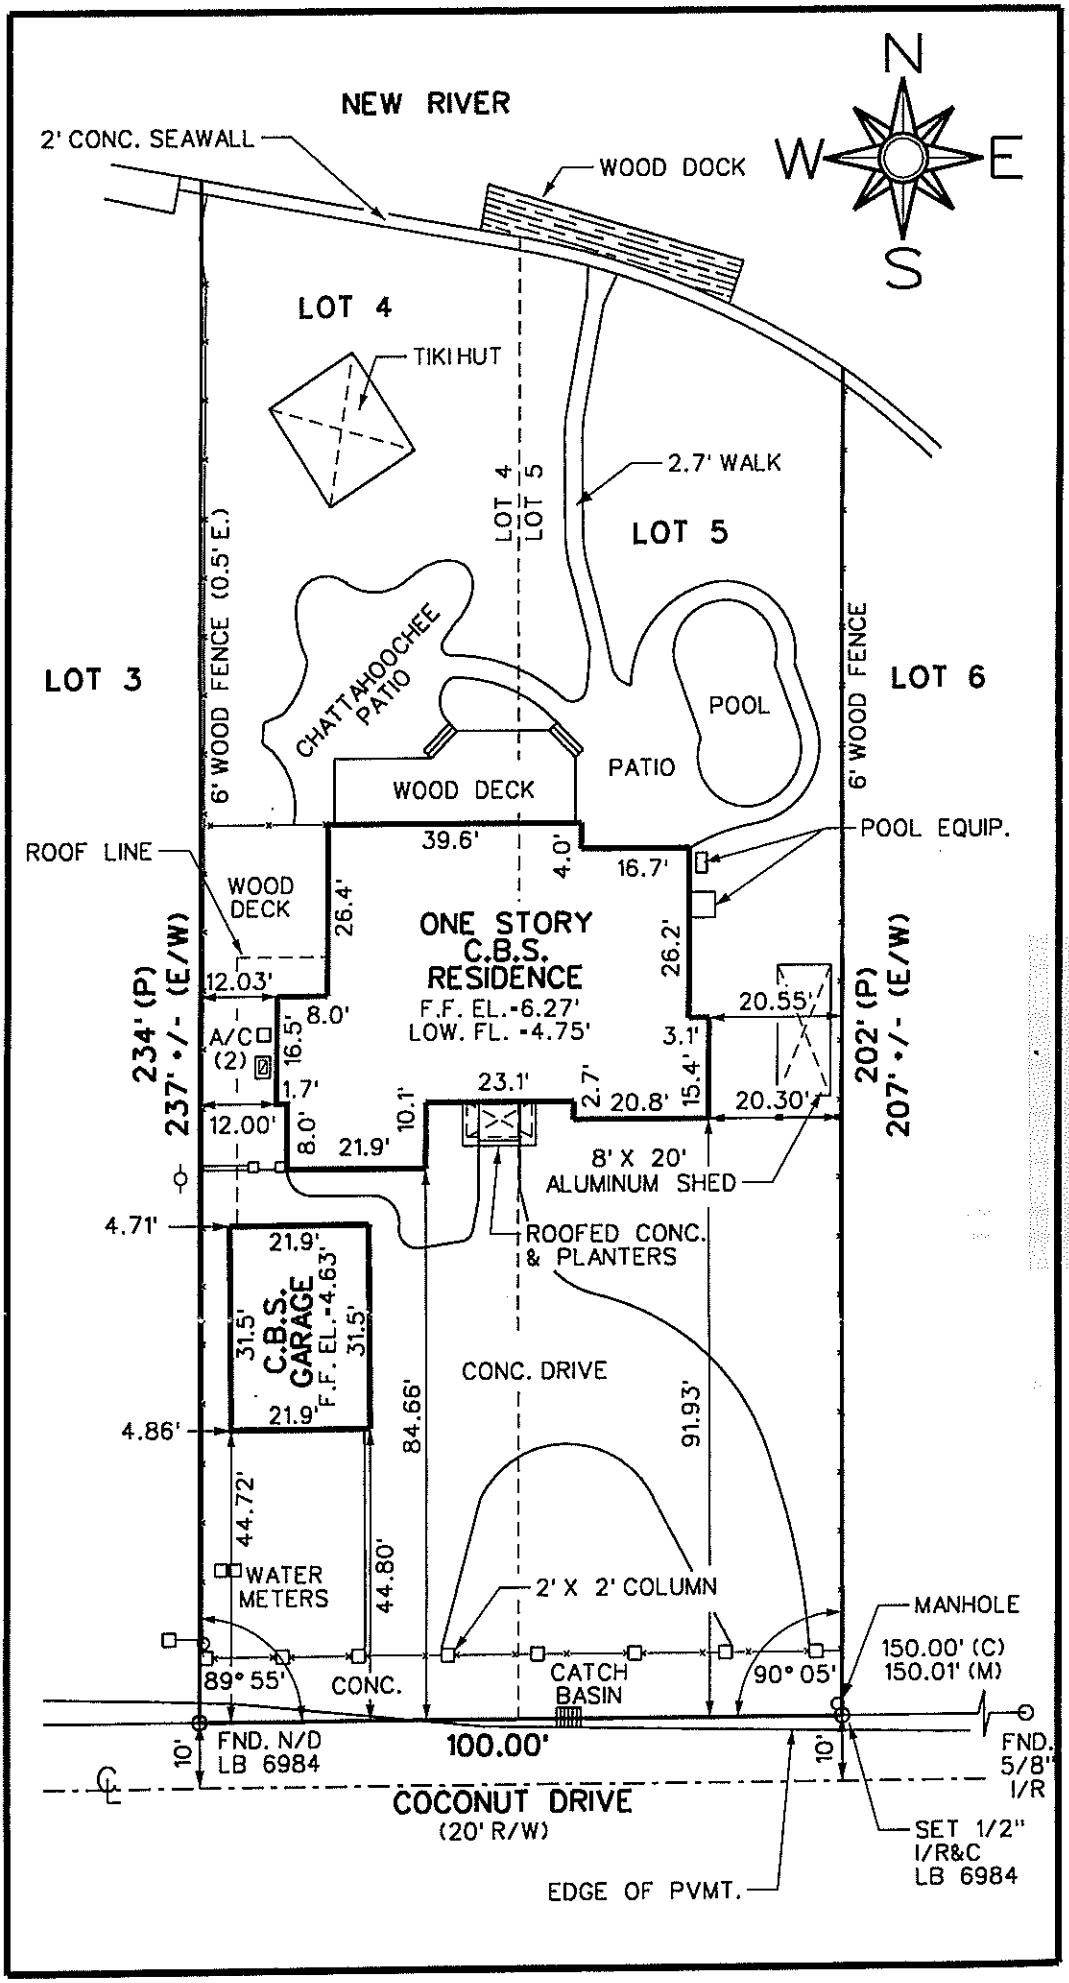
A	= ARC LENGTH
A/C	= AIR CONDITIONER SLAB
B.C.R.	= BROWARD COUNTY RECORDS
(C)	= CALCULATED
CH.	= CHORD
CONC.	= CONCRETE
D	= DELTA (CENTRAL ANGLE)
D.C.R.	= DADE COUNTY RECORDS
D.E.	= DRAINAGE EASEMENT
E/W	= EDGE OF WATER
EL.	= ELEVATION
F.F.	= FINISHED FLOOR
FND.	= FOUND
F.P.L.	= FLORIDA POWER & LIGHT CO.
GAR.	= GARAGE
I/P&C.	= IRON PIPE AND CAP
I/R&C.	= IRON ROD AND CAP
(M)	= MEASURED
N/D	= NAIL AND DISK
O.R.B.	= OFFICIAL RECORDS BOOK
(P)	= PLATTED
P.B.	= PLAT BOOK
P.B.C.R.	= PALM BEACH COUNTY RECORDS
P.O.B.	= POINT OF BEGINNING
P.O.C.	= POINT OF COMMENCEMENT
P.R.M.	= PERMANENT REFERENCE MONUMENT
PVMT	= PAVEMENT
R	= RADIUS
R/W	= RIGHT-OF-WAY
S/W	= SIDEWALK
U.E.	= UTILITY EASEMENT